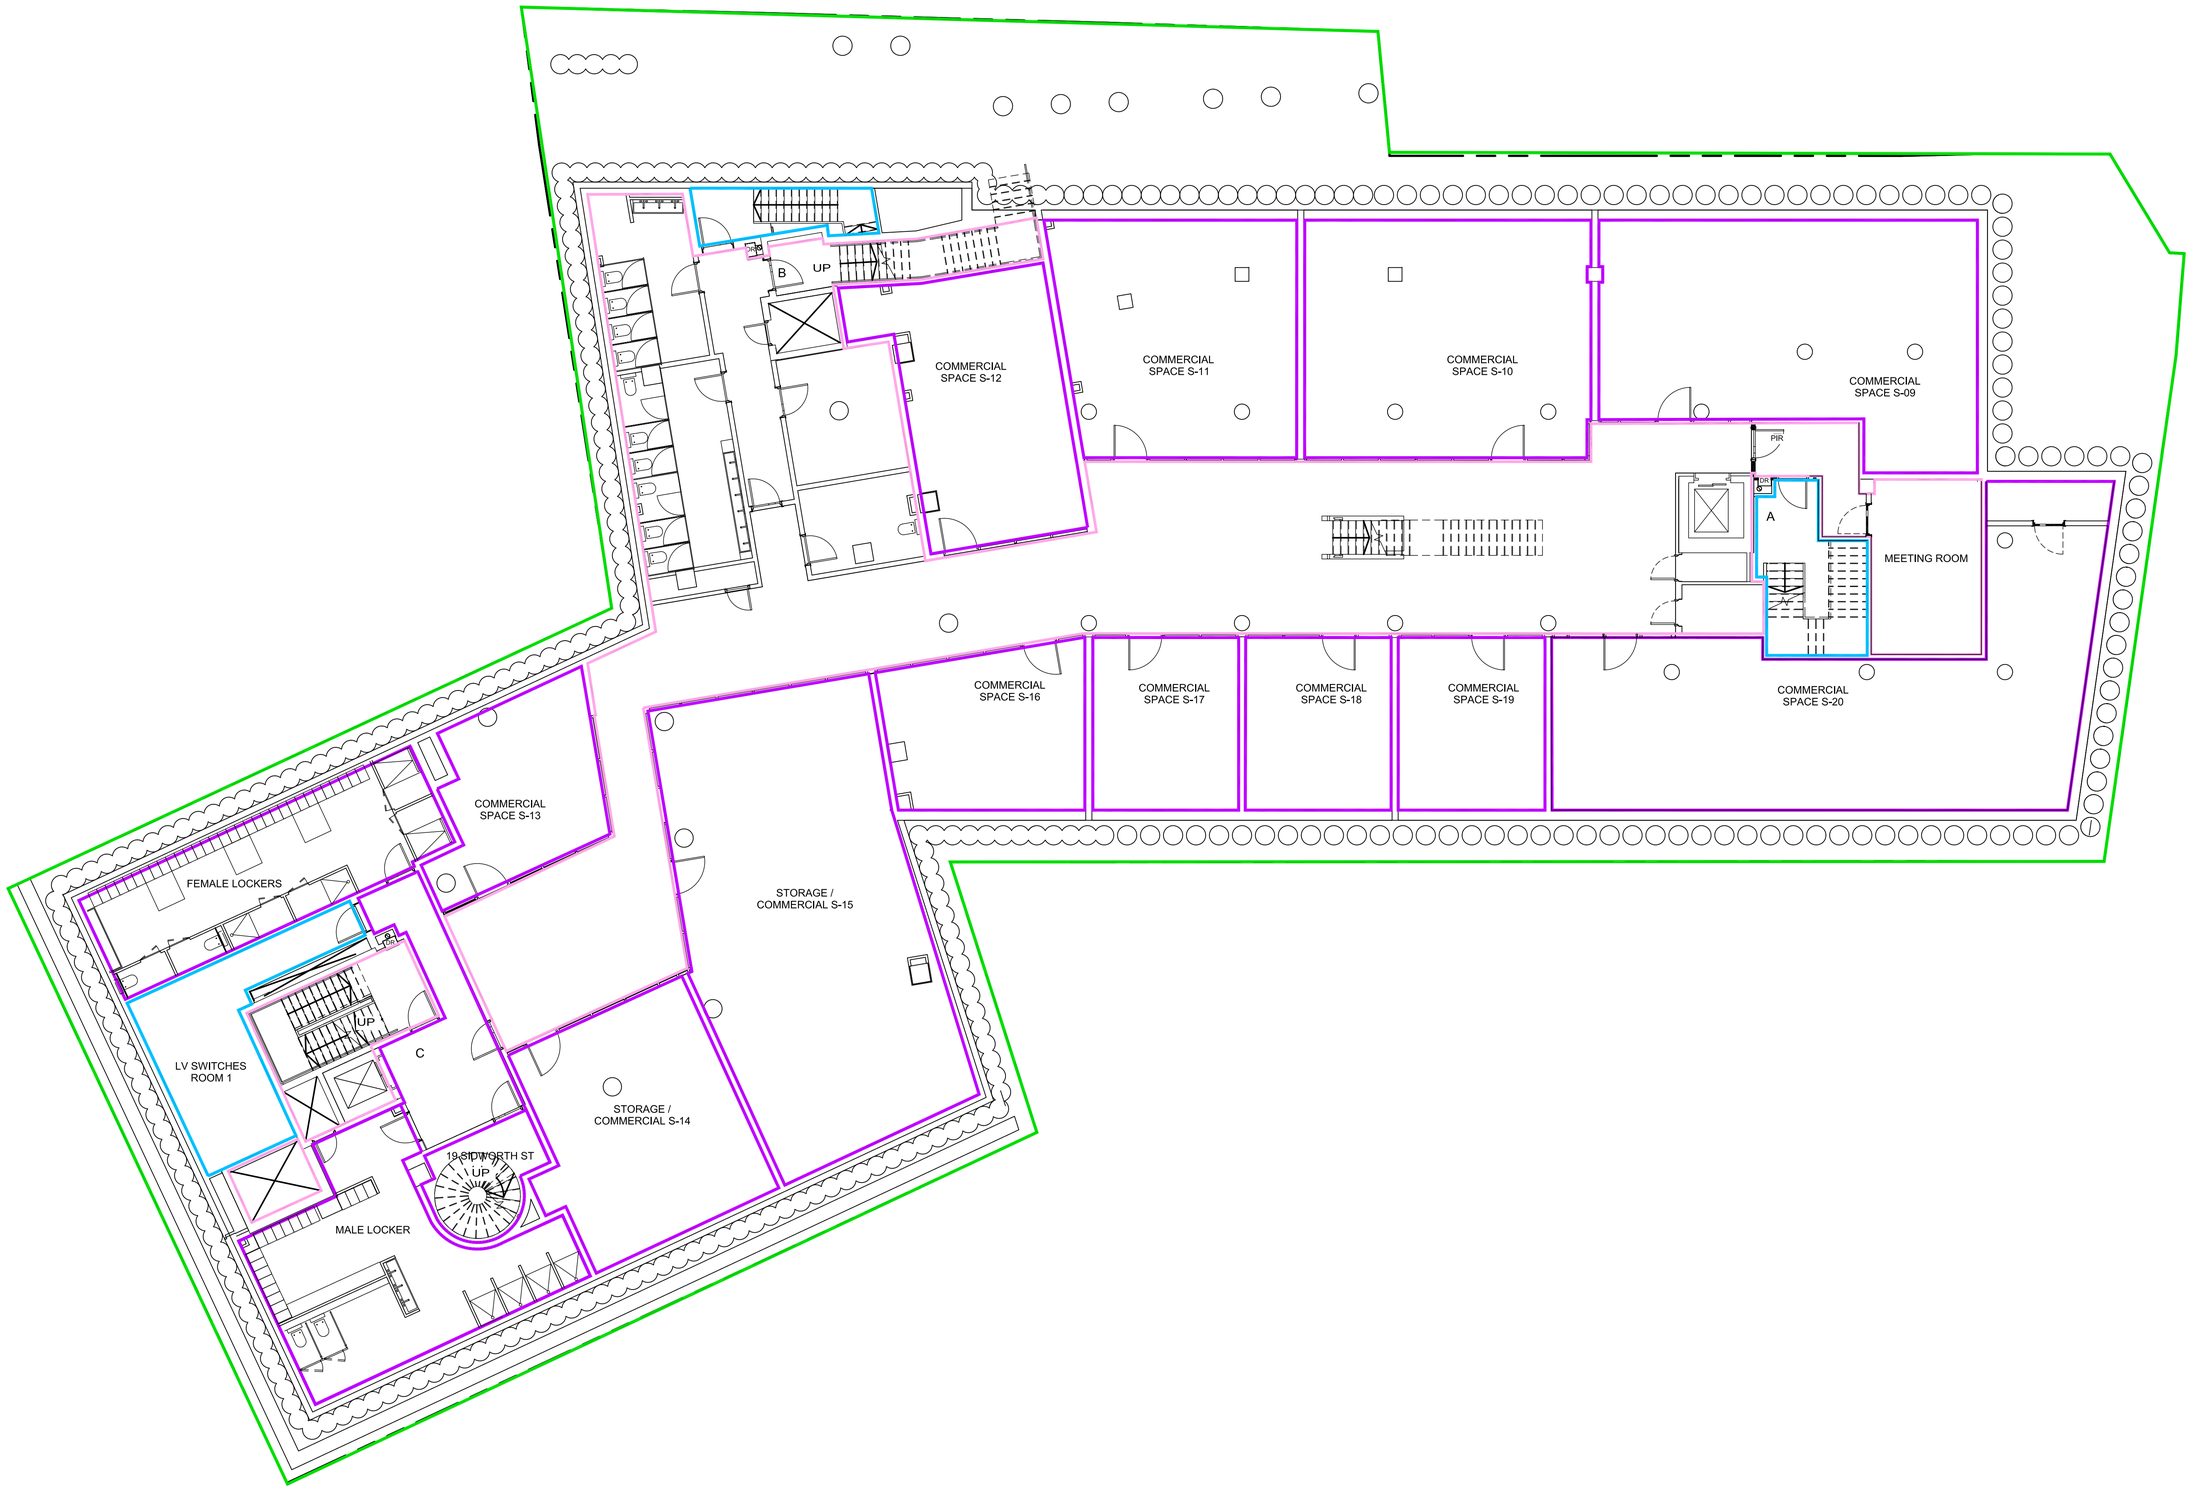


Rev.	Description	Date	By
A	Estate Plans	02/12/15	AL
B	Estate Plans Rev.	10/12/15	AL
C	Revised unit number	26/02/16	CI
D	Revised destination	17/03/16	CI
E	Estate Plans Rev.	24/03/16	AL
F	Commercial units reviewed	12/04/16	AL
G	Commercial unit renamed S-20	13/04/17	KS
H	Locker layouts revised	24/10/17	KS

Green	Site	
Red	Residential Units	
Blue	External Private Amenity	
Purple	Commercial Units	
Orange	Common Part within the Act	
Cyan	Common Part outside the Act	
Pink	Shared Common Part- Not exclusive	

Do not reproduce without permission of the owner
This drawing had been produced for MMSC Ltd and is not intended for use by any other person of for any other purpose.
Original drawing is A1. ©Lynas Smith 2017

0 1 5 10 M

Estate Plans

143 Mare Street

Lower Ground Floor Plan

N

Drawn by: AL Reviewed by: KS

Project No: 1401

1 : 100 @A1

EP(10)99 / H

LYNAS SMITH

Lynas Smith, 1F Warehaus, Rentmore Terrace, London, E83DQ
020 8985 0492